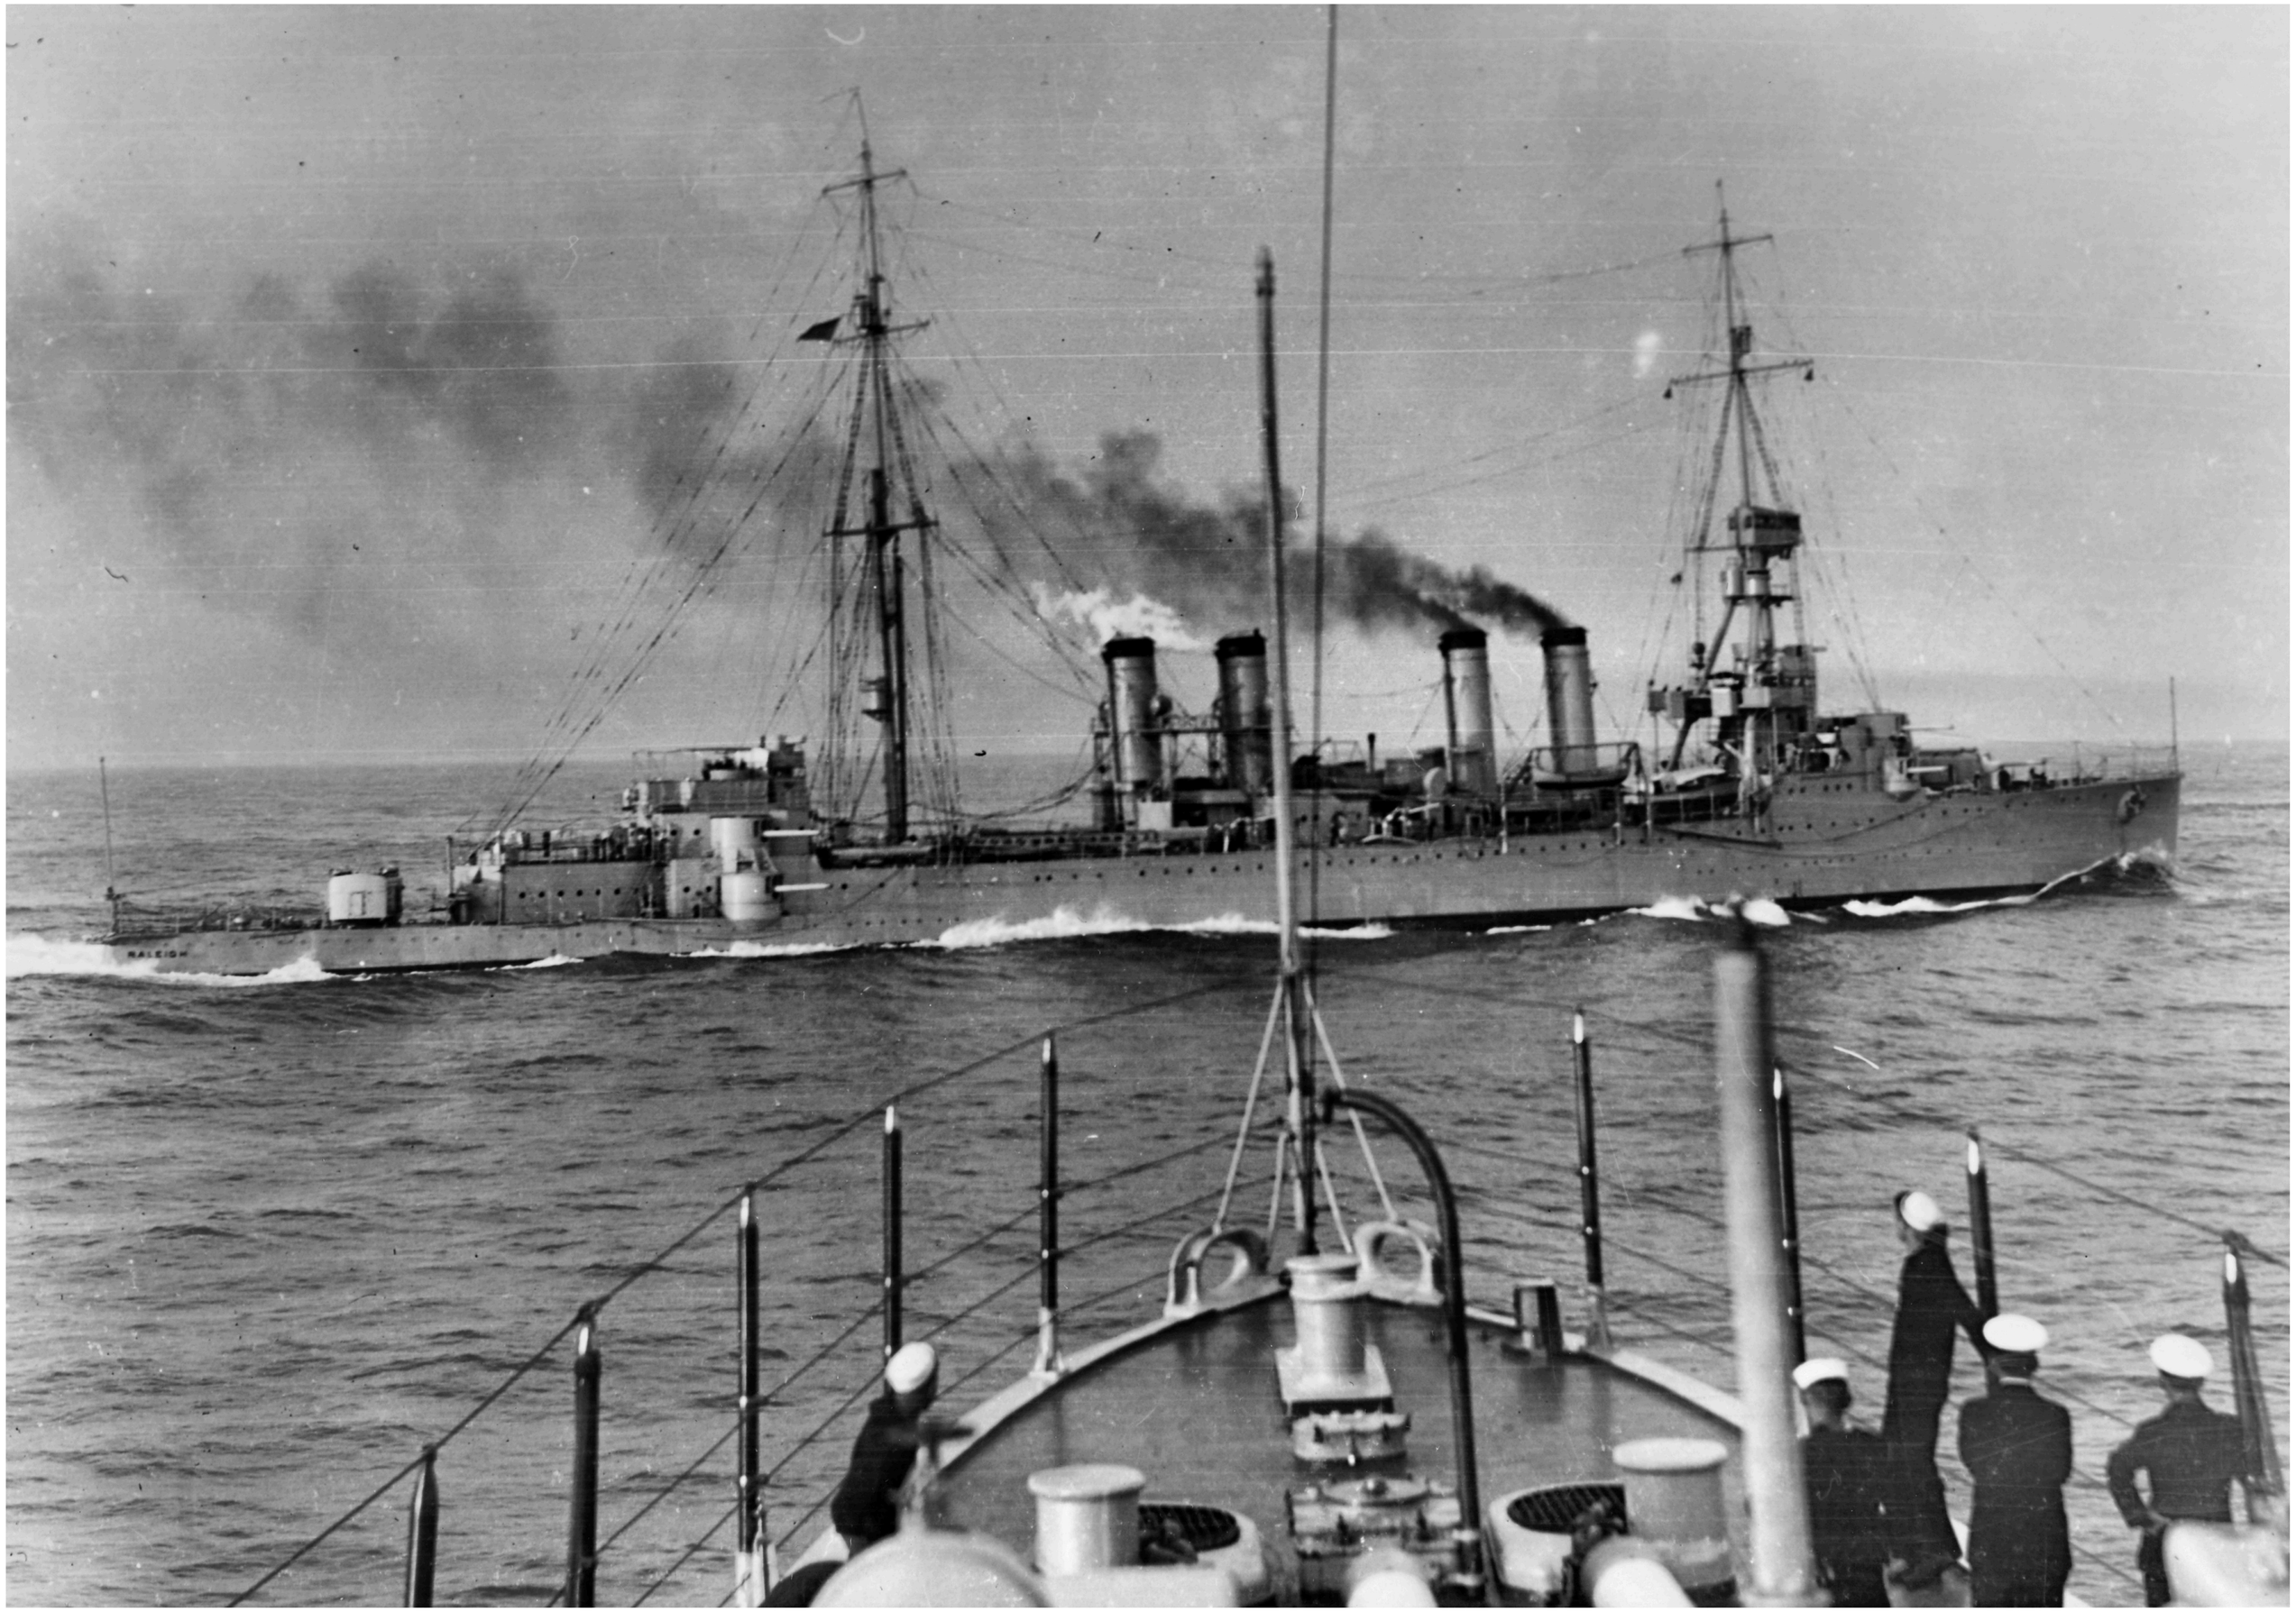
RALEIGH

THIS PLAN SUPERSEDES
RECORD OF PLANS ISSUED
ISSUED TO
KIND OF PLAN
DATE
OFFICE OF SUPERINTENDING CONSTRUCTOR FOR U.S. NAVY
QUINCY, MASS. NOV 20 1922
CONSTRUCTOR'S NO. 1235-B
Recd and Forwarded with Letter No. 1278-Sc
R. P. SCHLABACH
SUPERINTENDING CONSTRUCTOR
HULLS 1382 & 1383
U.S. SCOUT CRUISERS 7 & 8
FORE RIVER PLANT
BETHLEHEM SHIPBUILDING CORP., Ltd.
BETHLEHEM, PA.
HULL DRAFTING ROOM
TITLE—
GENERAL ARRANGEMENT
MAIN DECK.
SCALE 1/4" = 1 FT
DATE 5-AP-21
DRAWN 519
TRACED 519
APPROVED
Chief Draftsman
CHECKED
APPROVED Wm Binley
Asst Naval Architect
LD. DFTS.
APPROVED
Naval Architect
ASST. CH. DFTS.
JOB NO. 23
PLAN NO. H-1382-233B-1D
REFERENCED
GENERAL NOTES
ABBREVIATIONS
DOORS
MANHOLES
HATCHES
MISCELLANEOUS
APPROVAL OF ALTERATION
LOCATION
TORPEDO TRUCK
TRUCK HANDLE
LINOLEUM
DETONATOR BOX
21'-0" × 21" TWIN TORPEDO TUBE
STANDING ROUND LIGHT
MAIL BOX
WASTE TANK
TEL. LOCKER TYPE B1
GYRO LOCKER UNDER
CUTLASS RACK
ABAN. SHIP AMM. LCKR.
W.B. OVER

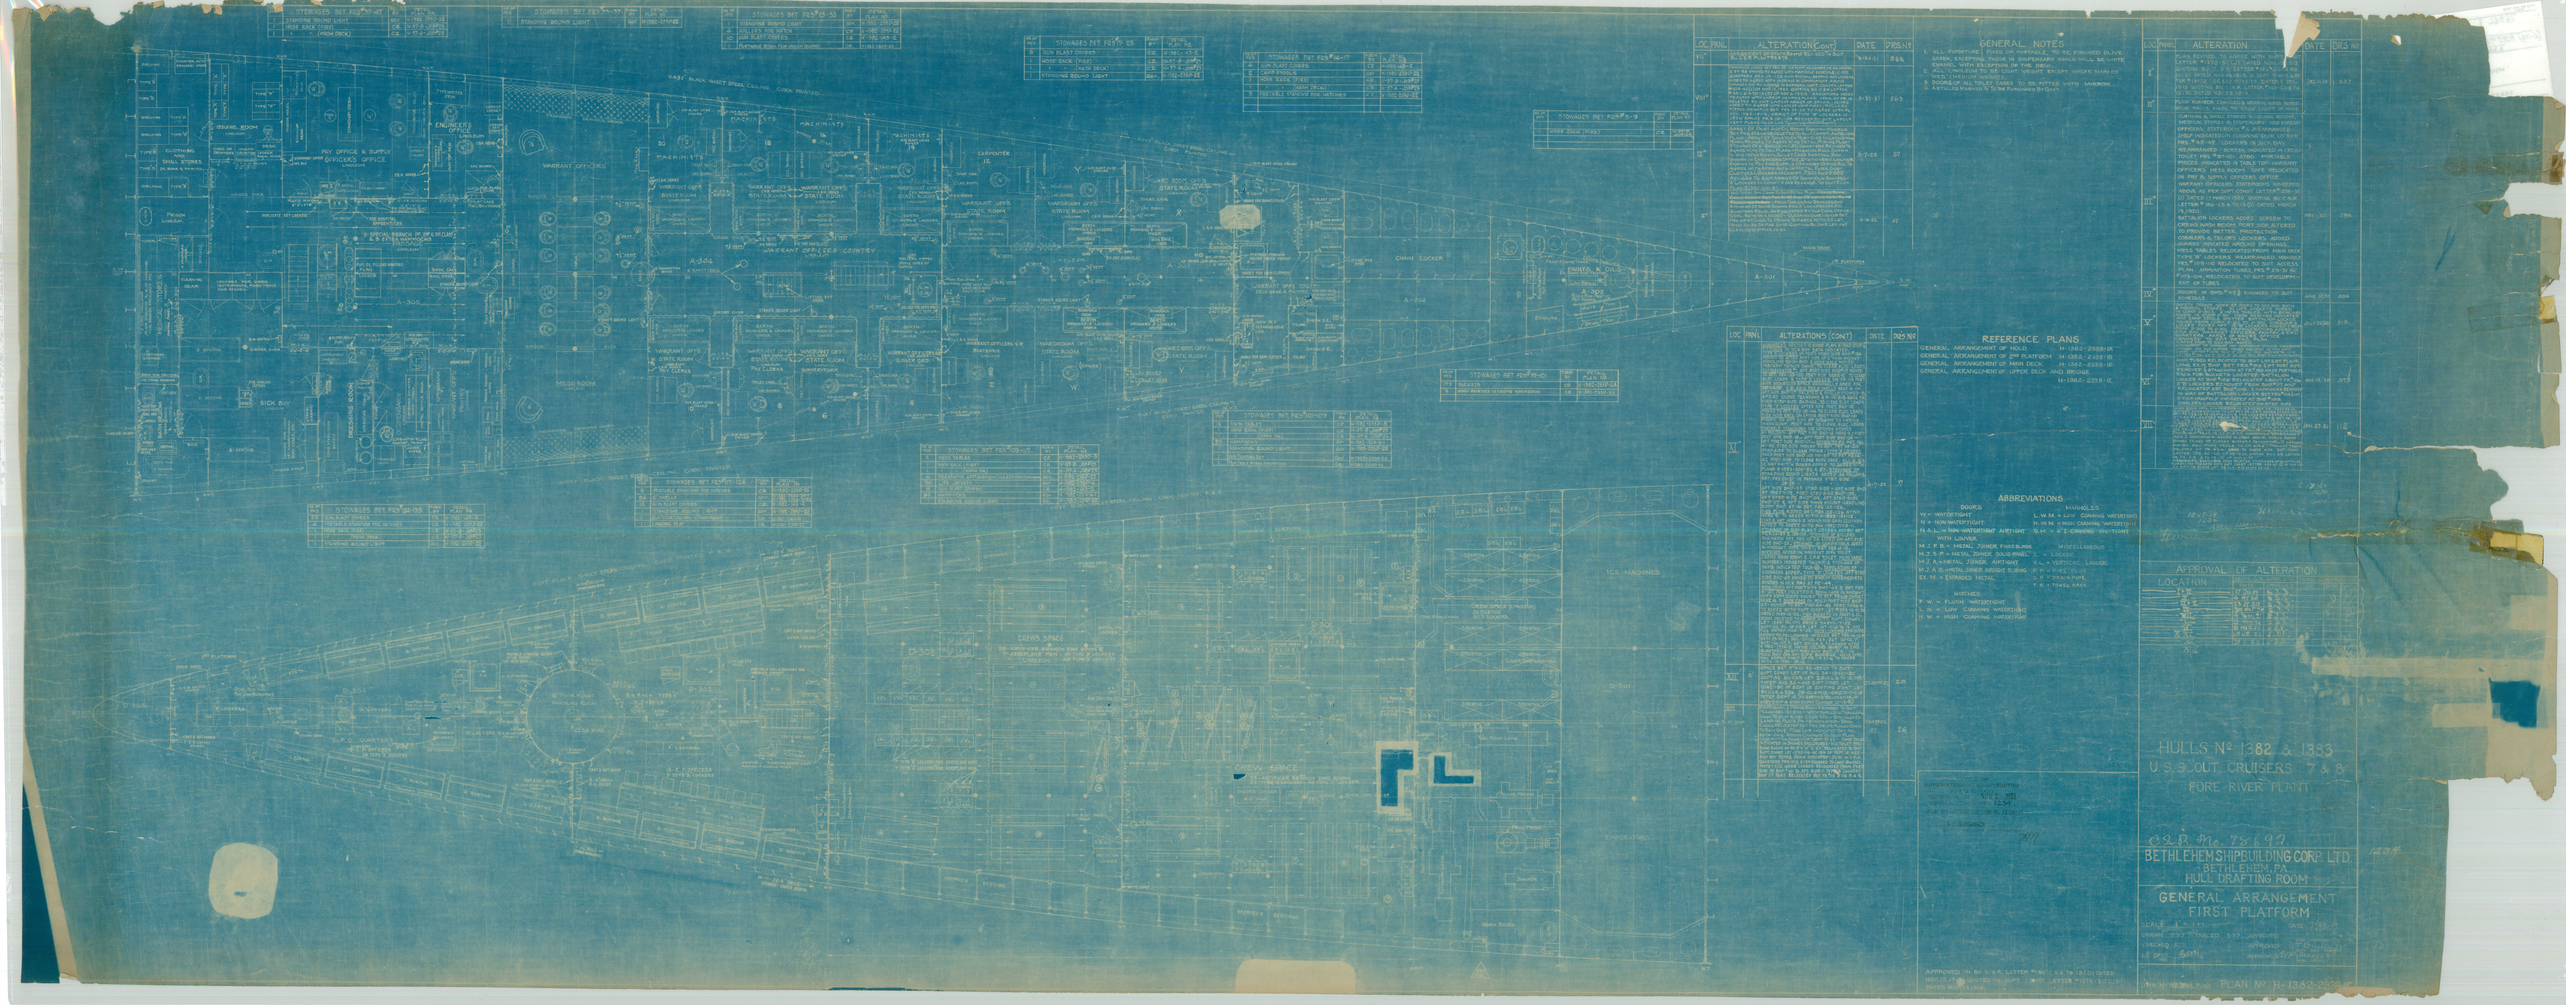
STOWAGES SET FIG'S-37
STOWAGES SET FIG'S-53
STOWAGES SET FIG'S-55
STOWAGES SET FIG'S-67
STOWAGES SET FIG'S-5-9
STOWAGES SET FIG'S-84-159
STOWAGES SET FIG'S-109-117
STOWAGES SET FIG'S-154
STOWAGES SET FIG'S-170-171
STOWAGES SET FIG'S-190
STOWAGES SET FIG'S-191
STOWAGES SET FIG'S-192
ALTERATION (CONT)
ALTERATIONS (CONT)
GENERAL NOTES
REFERENCE PLANS
ABBREVIATIONS
APPROVAL OF ALTERATION
HULLS Nº 1382 & 1383
U.S. SCOUT CRUISERS 7 & 8
FORE RIVER PLANT
BETHLEHEM SHIPBUILDING CORP. LTD.
BETHLEHEM, PA.
HULL DRAFTING ROOM
GENERAL ARRANGEMENT
FIRST PLATFORM
PLAN Nº H-1382-2330-C